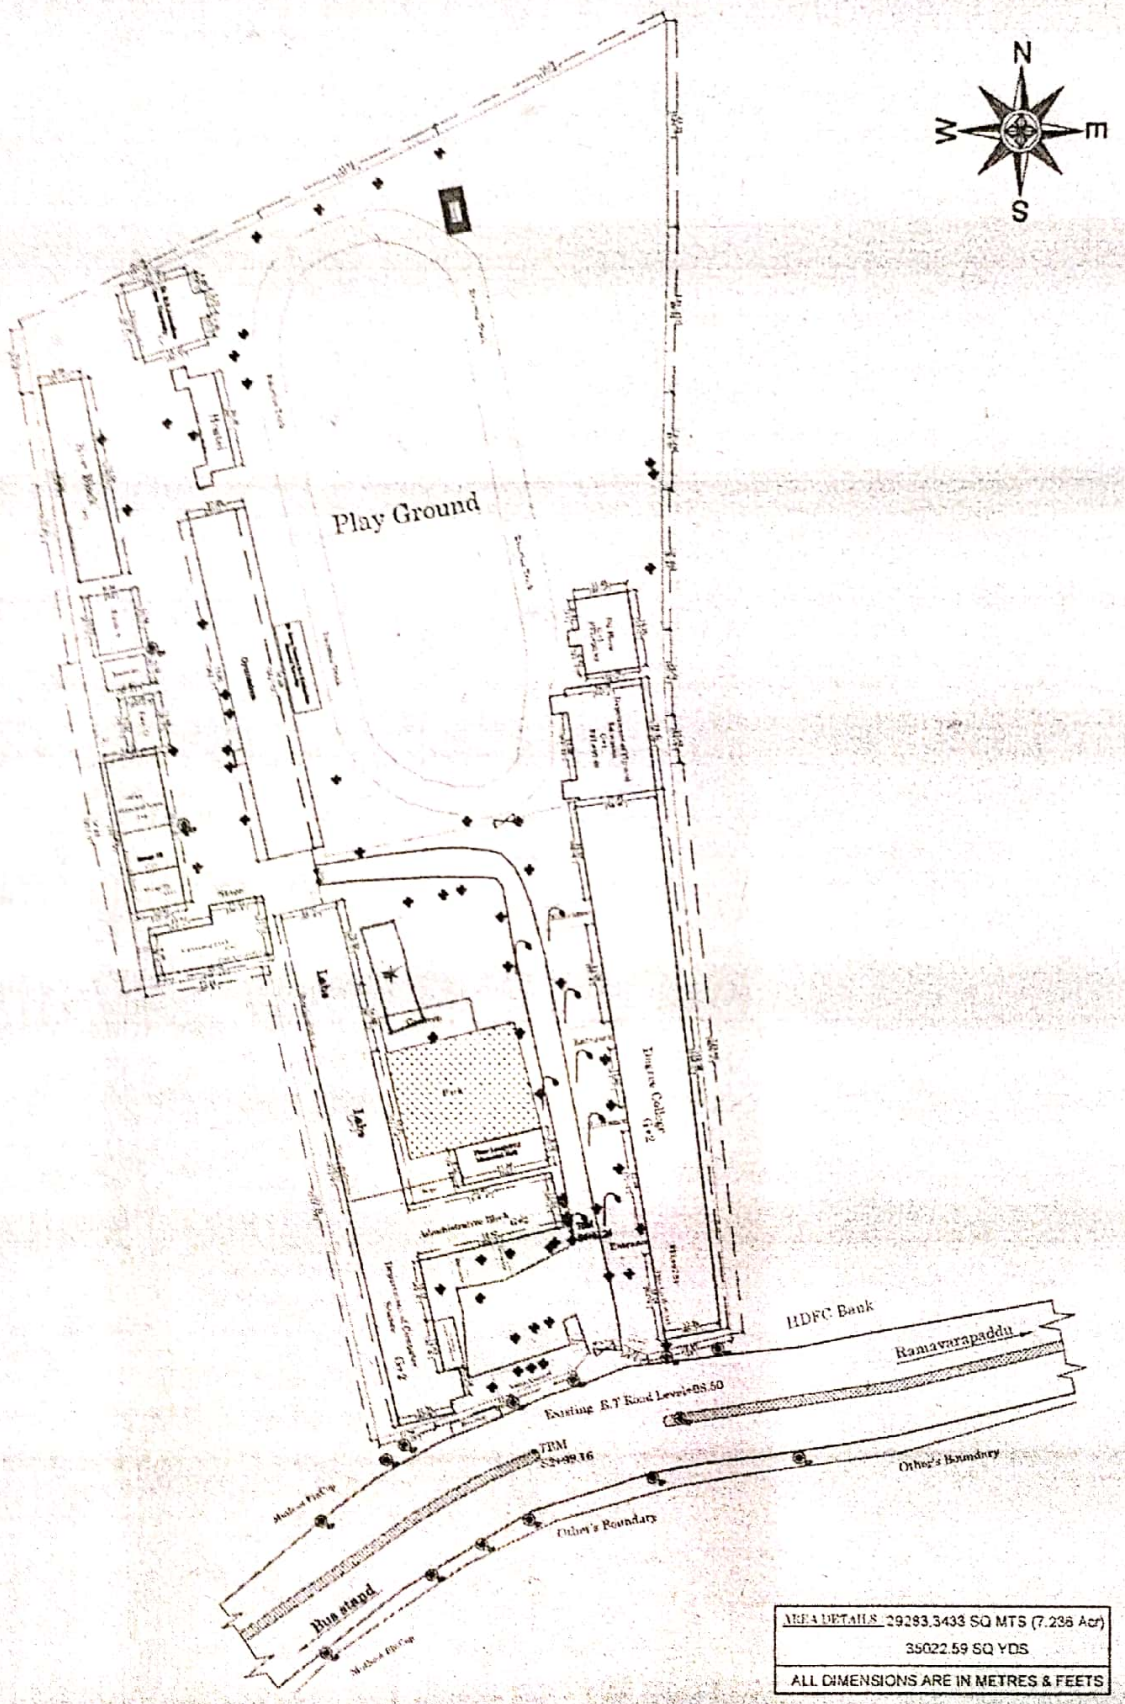

AREA DETAILS: 29283.3433 SQ MTS (7.236 Acr)
35022.59 SQ YDS
ALL DIMENSIONS ARE IN METRES & FEETS

LEGEND

Boundary	
Electrical pole	EP
Main Road	
Drain	
Existing Building	
Canal	
Tree & Lights	
Metal road	

PREPARED BY:		CUSTOMER:	
PROJECT:			
TITLE:	TOPOGRAPHICAL PLAN		
SURVEY BY: NMC	SCALE: 1:1000	DRAWING NO:	
DRAWN BY: NMC	DATE: 19.12.2023		

11.9.2023

* Identified Site

PRINCIPAL
SRR & CVR GOVT. DEGREE COLLEGE
(Autonomus)
Machavaram, VIJAYAWADA - 520 004.

Scanned with CamScanner